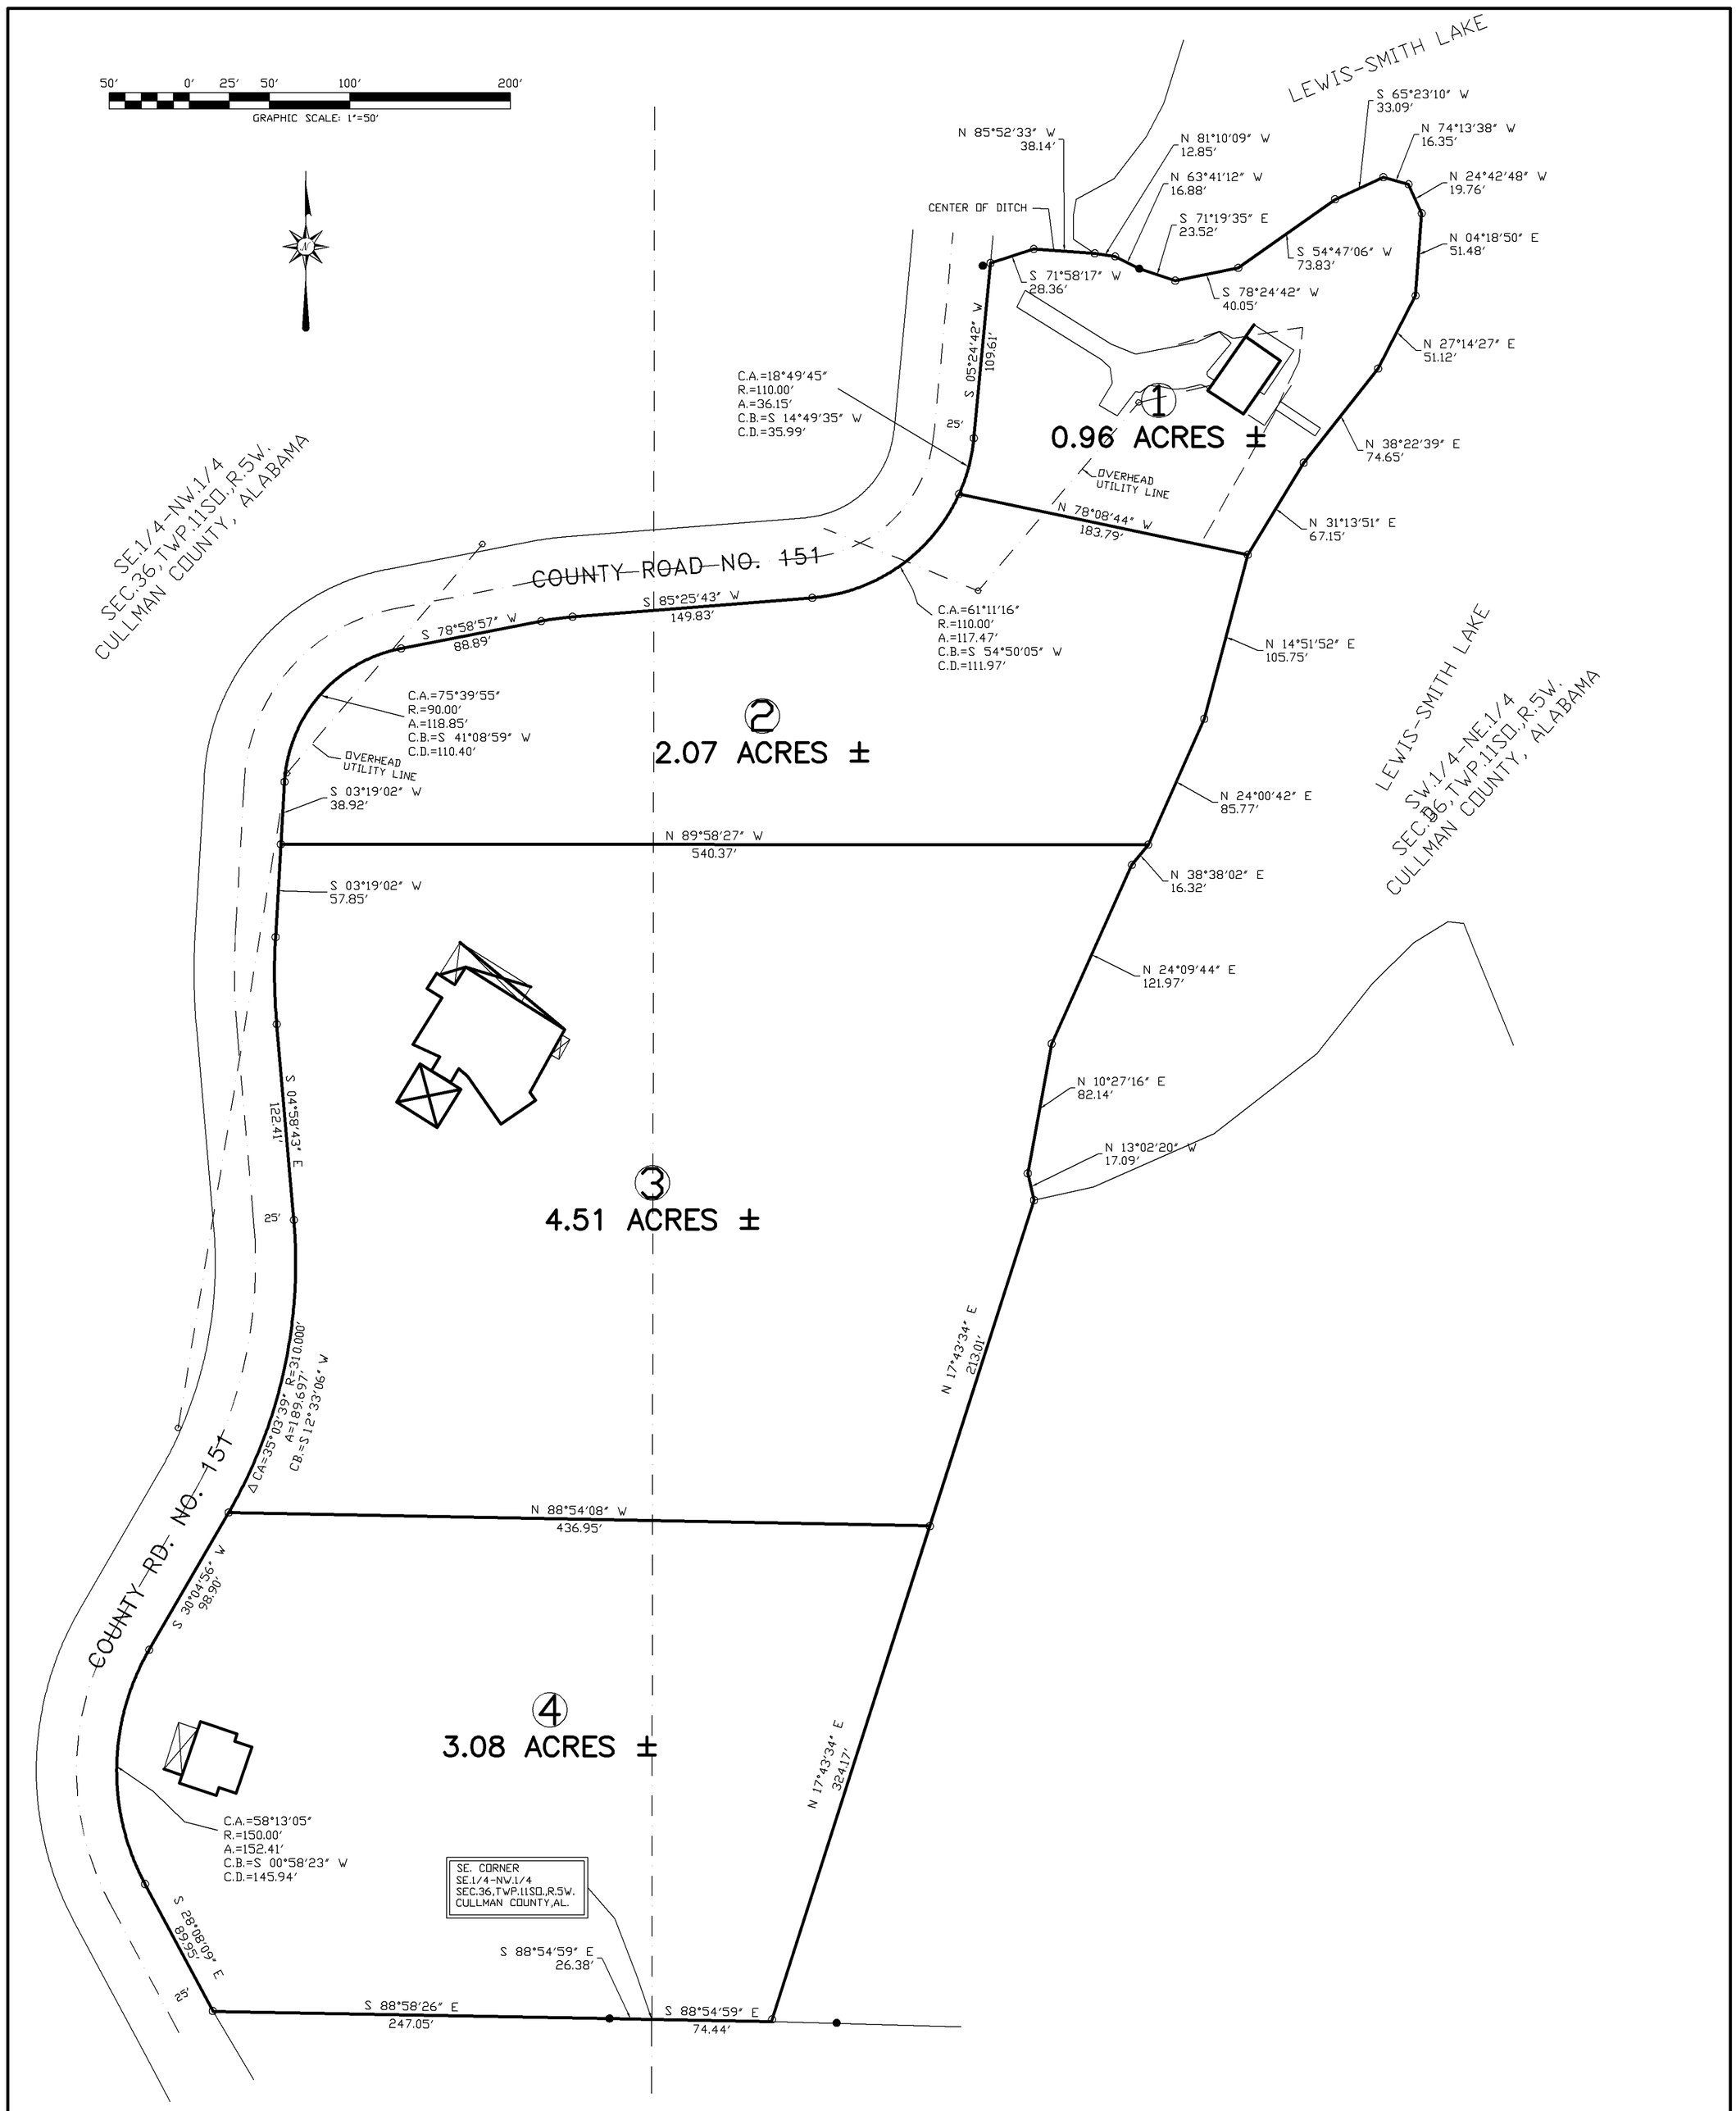


VOID WITHOUT ORIGINAL SEAL

SHEET NO. ___ OF ___


CONN SURVEYORS
1348 3RD STREET SE.,
Cullman, Al. 35055
Phone 256-734-2058
Fax 256-737-1672
Joe Conn III
Reg. No. 17831


**CLIENT:** MILES & KAREN CREEL

**PROJECT:** PRELIMINARY SUBDIVISION DESIGN

**TITLE** TURTLE COVE

| | |
|---|---|
| DWN. BY | JECIII |
| CKD. BY | JECIII |
| JOB NO. | 8717 |
| DISK | D:\ |
| SCALE | 1"=50' |
| DATE | 5-2-17 |

| NO. | DESCRIPTION | BY | DATE |
|---|---|---|---|

**REVISIONS**